BASEMENT

Scale 1"= 40'

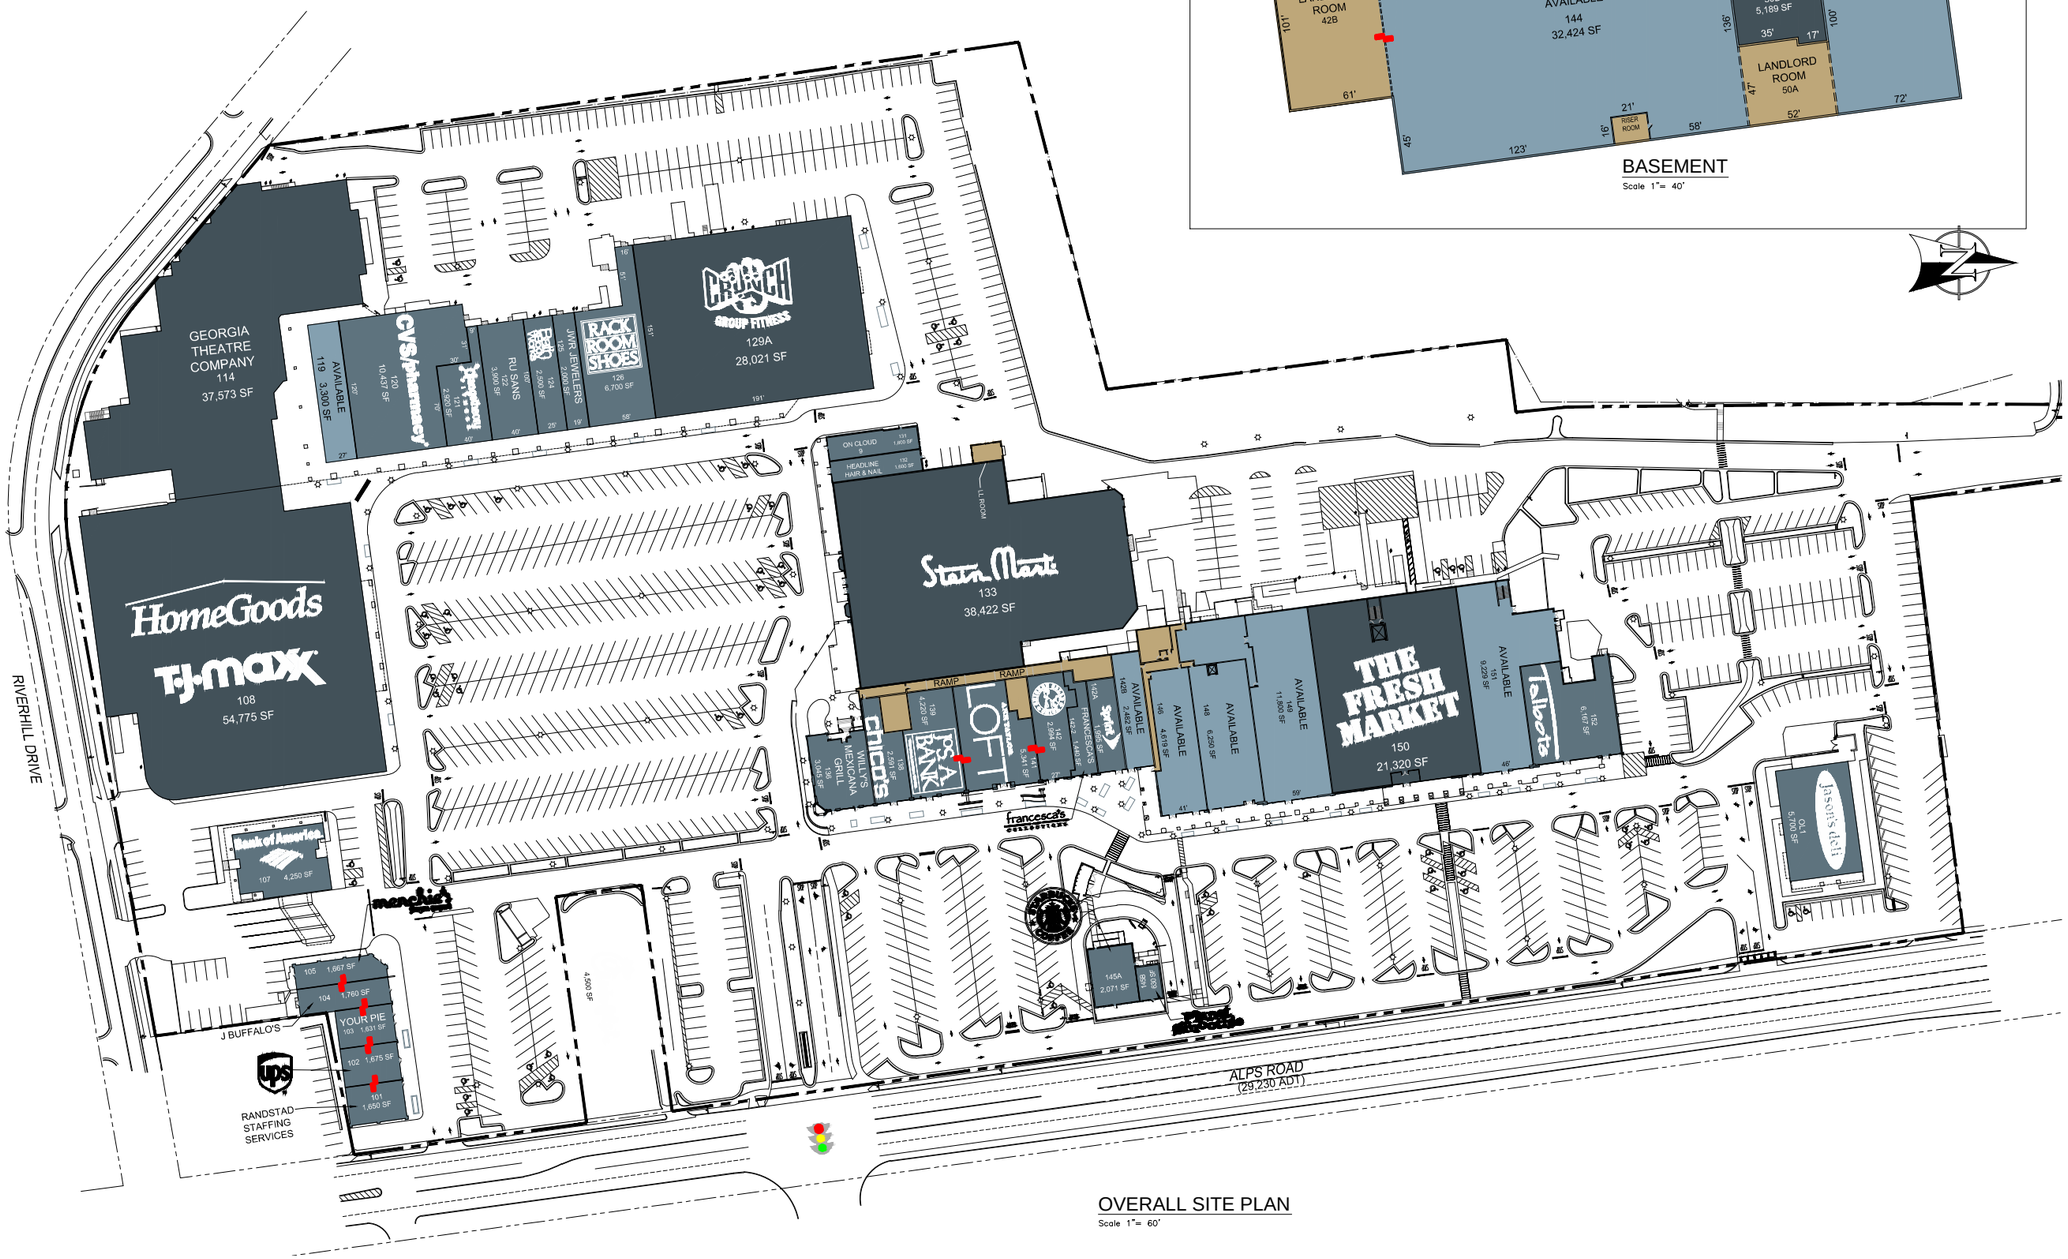

OVERALL SITE PLAN

Scale 1"= 60'

V:\CAD\Georgia\4131 - Beechwood Promenade\Current Plan (CP)\Beechwood-Promenade-4131-CP.dwg, 7/31/2017 3:39:04 PM